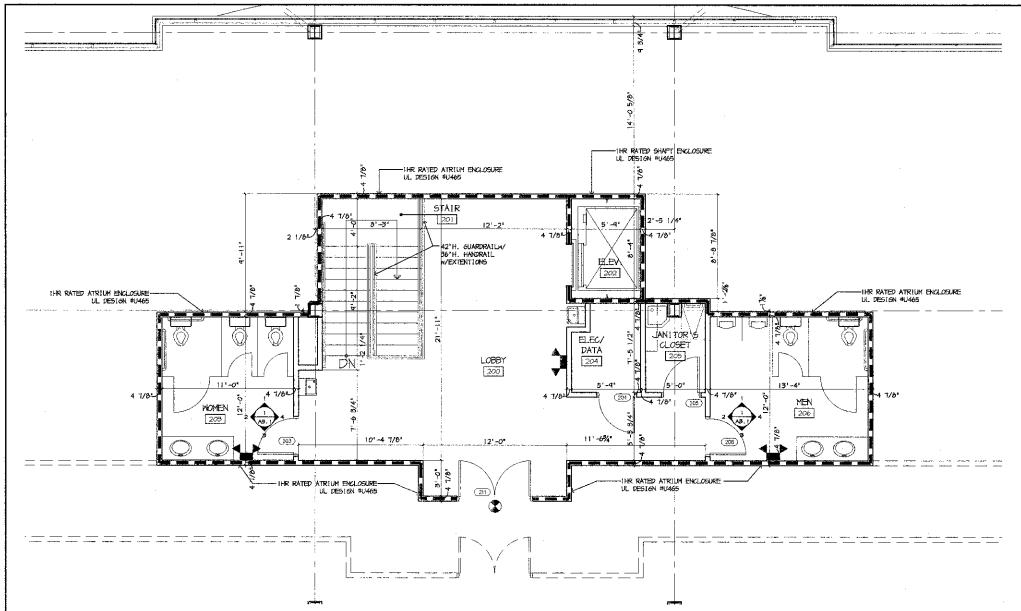

02 A2.1 **ENLARGED SECOND FLOOR LOBBY**
SCALE : 1/4" = 1'-0"

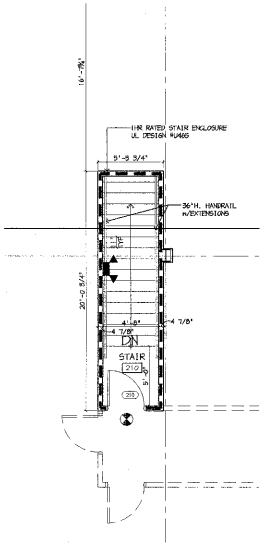

03 A2.1 **ENLARGED STAIR TOWER @ SECOND FLOOR**
SCALE : 1/4" = 1'-0"

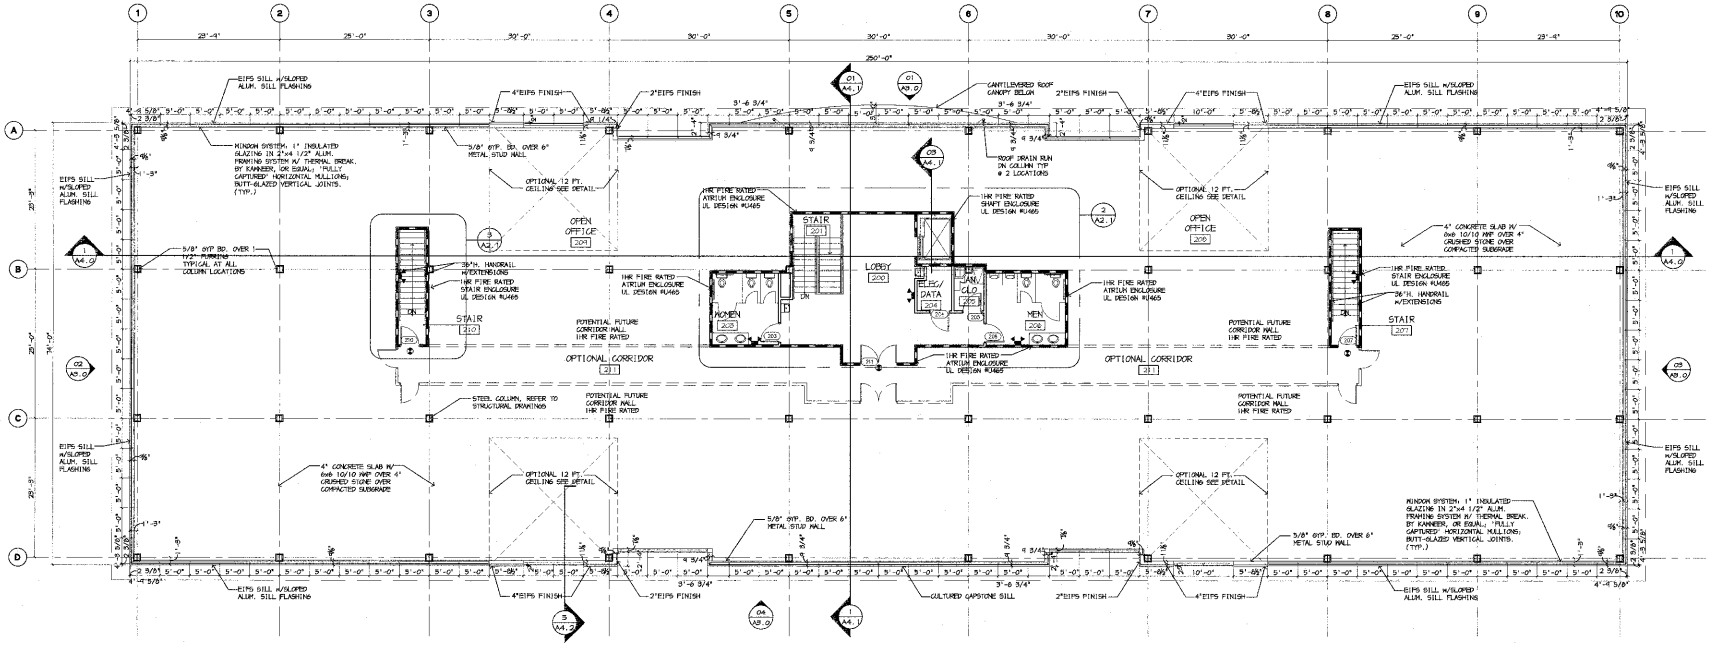

01 A2.1 **SECOND FLOOR PLAN**
SCALE : 1/8" = 1'-0"

ISSUED FOR PRICING ONLY

SEAL

OWNER

WILLEMS & HERMAN DEVELOPMENT GROUP, L.P.

CONSULTANT

CONSULTANT

CONSULTANT

ARCHITECT

ARCHITECTURAL CONCEPTS LLP

Architecture · Planning · Interiors · Engineering

The Grommet Mansion at Oakbrook Corporate Center
628 West Lincoln Highway · Exton, Pennsylvania 19341
Phone: (610) 518-1995 · Fax: (610) 673-1557
Email: arcconcepts@arcconcepts.com
www.arcconcepts.com

Theodore A. Montzakiewicz Jr. AIA
Bruce D. Wenneslaw, AIA
James L. Cherry III AIA

PROJECT

EXETER OFFICE BUILDING

EXETER OFFICE BUILDINGS
NWC US BUSINESS ROUTE 422
AND NEVERSINK ROAD
READING, PA.

REVISIONS

No.	Date	Revision
	4/21/06	90% COMPLETE
	4-28-06	ISSUE FOR PRICING

Sheet Title:

SECOND FLOOR PLAN & ENLARGED DETAILS

Issue Phase:

Issue Date:

Drawing Scale:

Drawing Path:

Drawn By: DWR	Reviewed By: B. WEINSTEIGER
Project Number: 04-228	Drawing No.
File Name: EX-A2-1.dwg	**A2.1**
Plot Scale: 1:1	
Paper Size: 30" X 42"	Sheet 05of 13